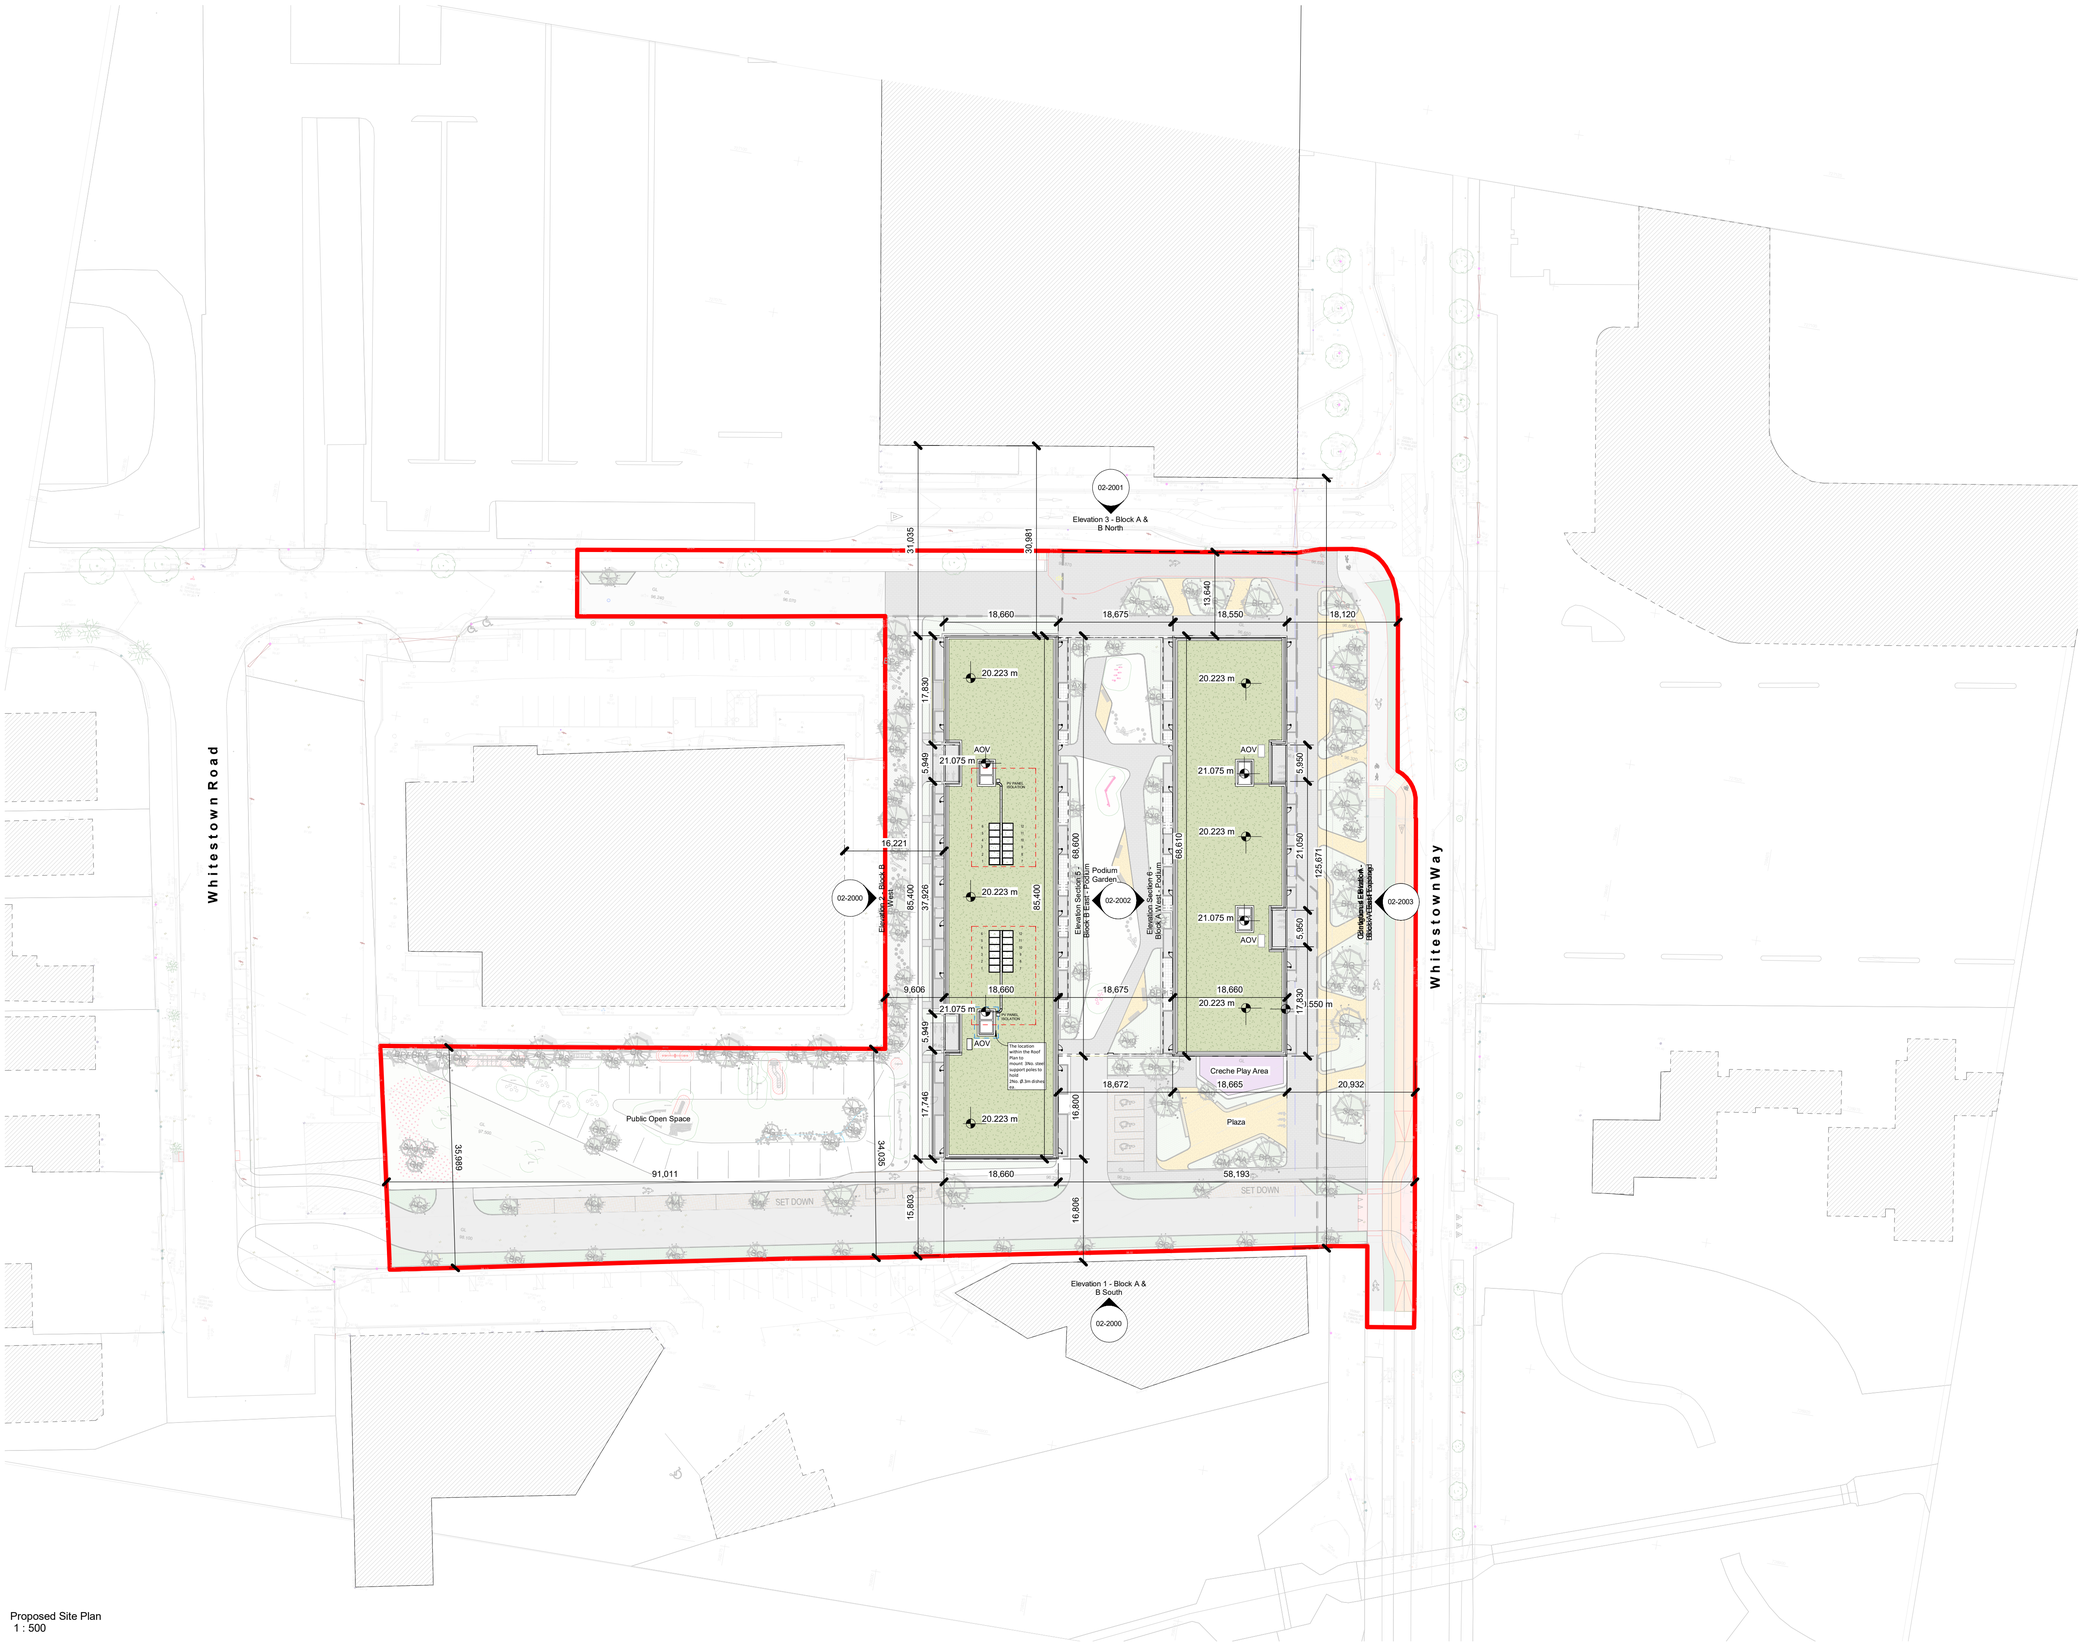

Proposed Site Plan
1 : 500

Notes:

- Do not scale from this drawing. Use figured dimensions in all cases.
- Verify dimensions on site and report any discrepancies to the Architect immediately.
- This drawing to be read in conjunction with the Architect's Specification.
- © This drawing is copyright and may only be reproduced with the Architect's permission.

Drawing Notes:

= Boundary line site subject to application 1.32 h (13,200 m sq)

= *Site in ownership of applicant* 1.04 h (10,440 m sq)

Rev.	Date	Drwn	Details of Issue / Revision
1	15/05/2026	PJC	Issue for Planning

Issues & Revisions

reddy a+u
Dartry Mills,
Dartry Road
Dublin 6,
D06 Y0E3
T: +353 (0)1 498 7000
W: www.reddyarchitecture.com
E: info@reddyarchitecture.com

Client Details:
ARP 4.2 Sustainable Communities (Ireland) Fund

Project Details:
Residential - Mixed Use Development
Whitestown Way, Tallaght

Drawing Title:
Proposed Site Plan

Job No.	Sheet Size:	Scale @A1:
25-1022	A1_Landscape	1 : 500
Issue Date: 15/05/26	Drawn By: PJC	Reviewed By: LW

Status	Purpose of Issue
P3	Planning

Project - System - Spatial Zone - Level - Type - Originator - Role - Number	Revision
WTW-02-SW-XXX-DR-RAU-AR-0002	P3-S-1

© Copyright Reddy Architecture & Urbanism